CITY OF PHILOMATH
Wastewater System Facilities Plan,
Philomath, Oregon

Existing Sanitary Sewer System Utility Maps

Appendix A

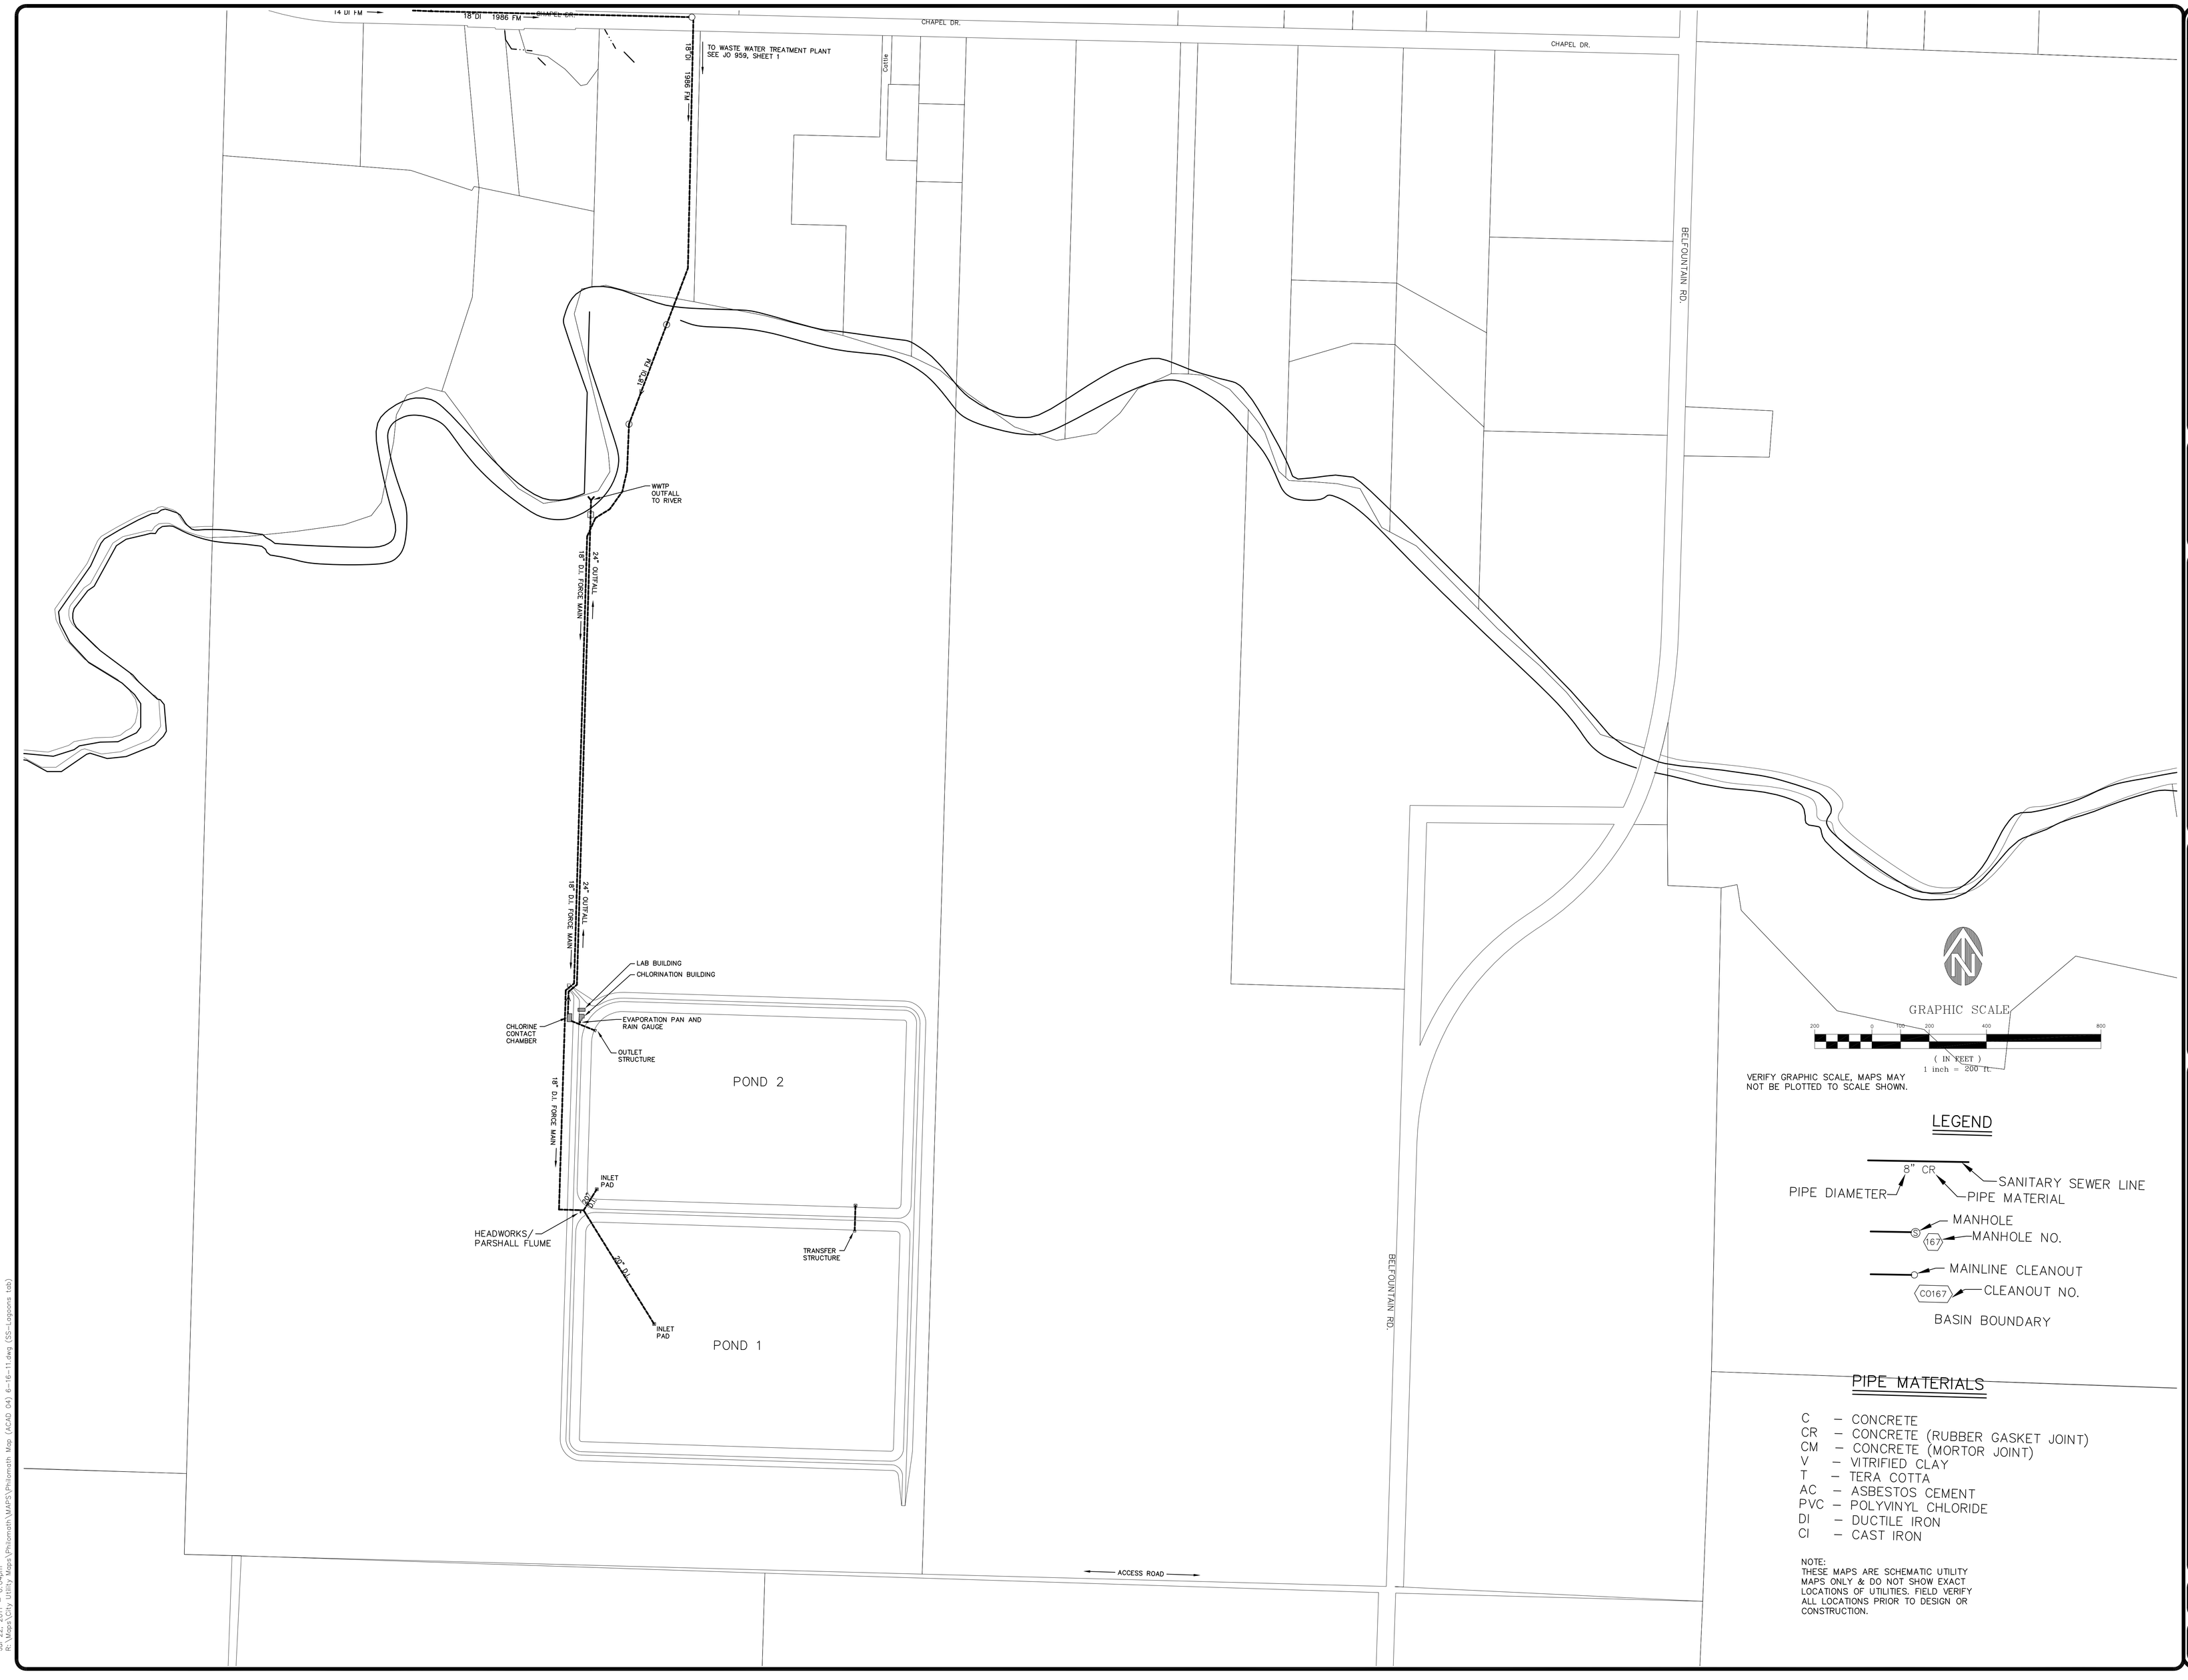

NO.	DATE	DESCRIPTION	BY
		REVISIONS	

SCALE
HORIZ: 1" = 200'
VERT:

DSN. DM
DRN. TMT
CKD. DM
DATE: FEB 2003

MAP UPDATED: 6-20-11

WESTECH ENGINEERING, INC.
CONSULTING ENGINEERS AND PLANNERS
3841 Fairview Industrial Dr. S.E., Suite 100, Salem, OR 97302
Phone: (503) 585-2474 Fax: (503) 585-3986
E-mail: westech@westech-eng.com

CITY OF PHILOMATH, OREGON

SANITARY SEWER SYSTEM MAP
SEWAGE LAGOONS

SHEET
5 OF 5

JOB NUMBER
960.308.0

Jul 22, 2011 - 6:04am
R:\Maps\City Utility Maps\Philomath\MAPS\Philomath Map (ACAD 04) 6-16-11.dwg (SS-Lagoons tab)

Jul 22, 2011 - 6:03am
R:\Maps\City Utility Maps\Philomath\MAPS\Philomath Map (ACAD 04) 6-16-11.dwg (SS-SE tab)

NO.	DATE	DESCRIPTION	BY
		REVISIONS	

SCALE
HORIZ: 1" = 200'
VERT:

DSN. DM
DRN. RG
CKD. DM
DATE: FEB. 1998

MAP UPDATED: 6-23-11

WESTECH ENGINEERING, INC.
CONSULTING ENGINEERS AND PLANNERS
3841 Fairview Industrial Dr. S.E., Suite 100, Salem, OR 97302
Phone: (503) 585-2474 Fax: (503) 585-3986
E-mail: westech@westech-eng.com

CITY OF PHILOMATH, OREGON

SANITARY SEWER SYSTEM MAP
SE QUADRANT

SHEET 2 OF 5

JOB NUMBER 960.308.0

Jul 22, 2011 - 6:02pm
R:\Maps\City Utility Maps\Philomath\MAPS\Philomath Map (ACAD 04) 6-16-11.dwg (SS-SW tab)

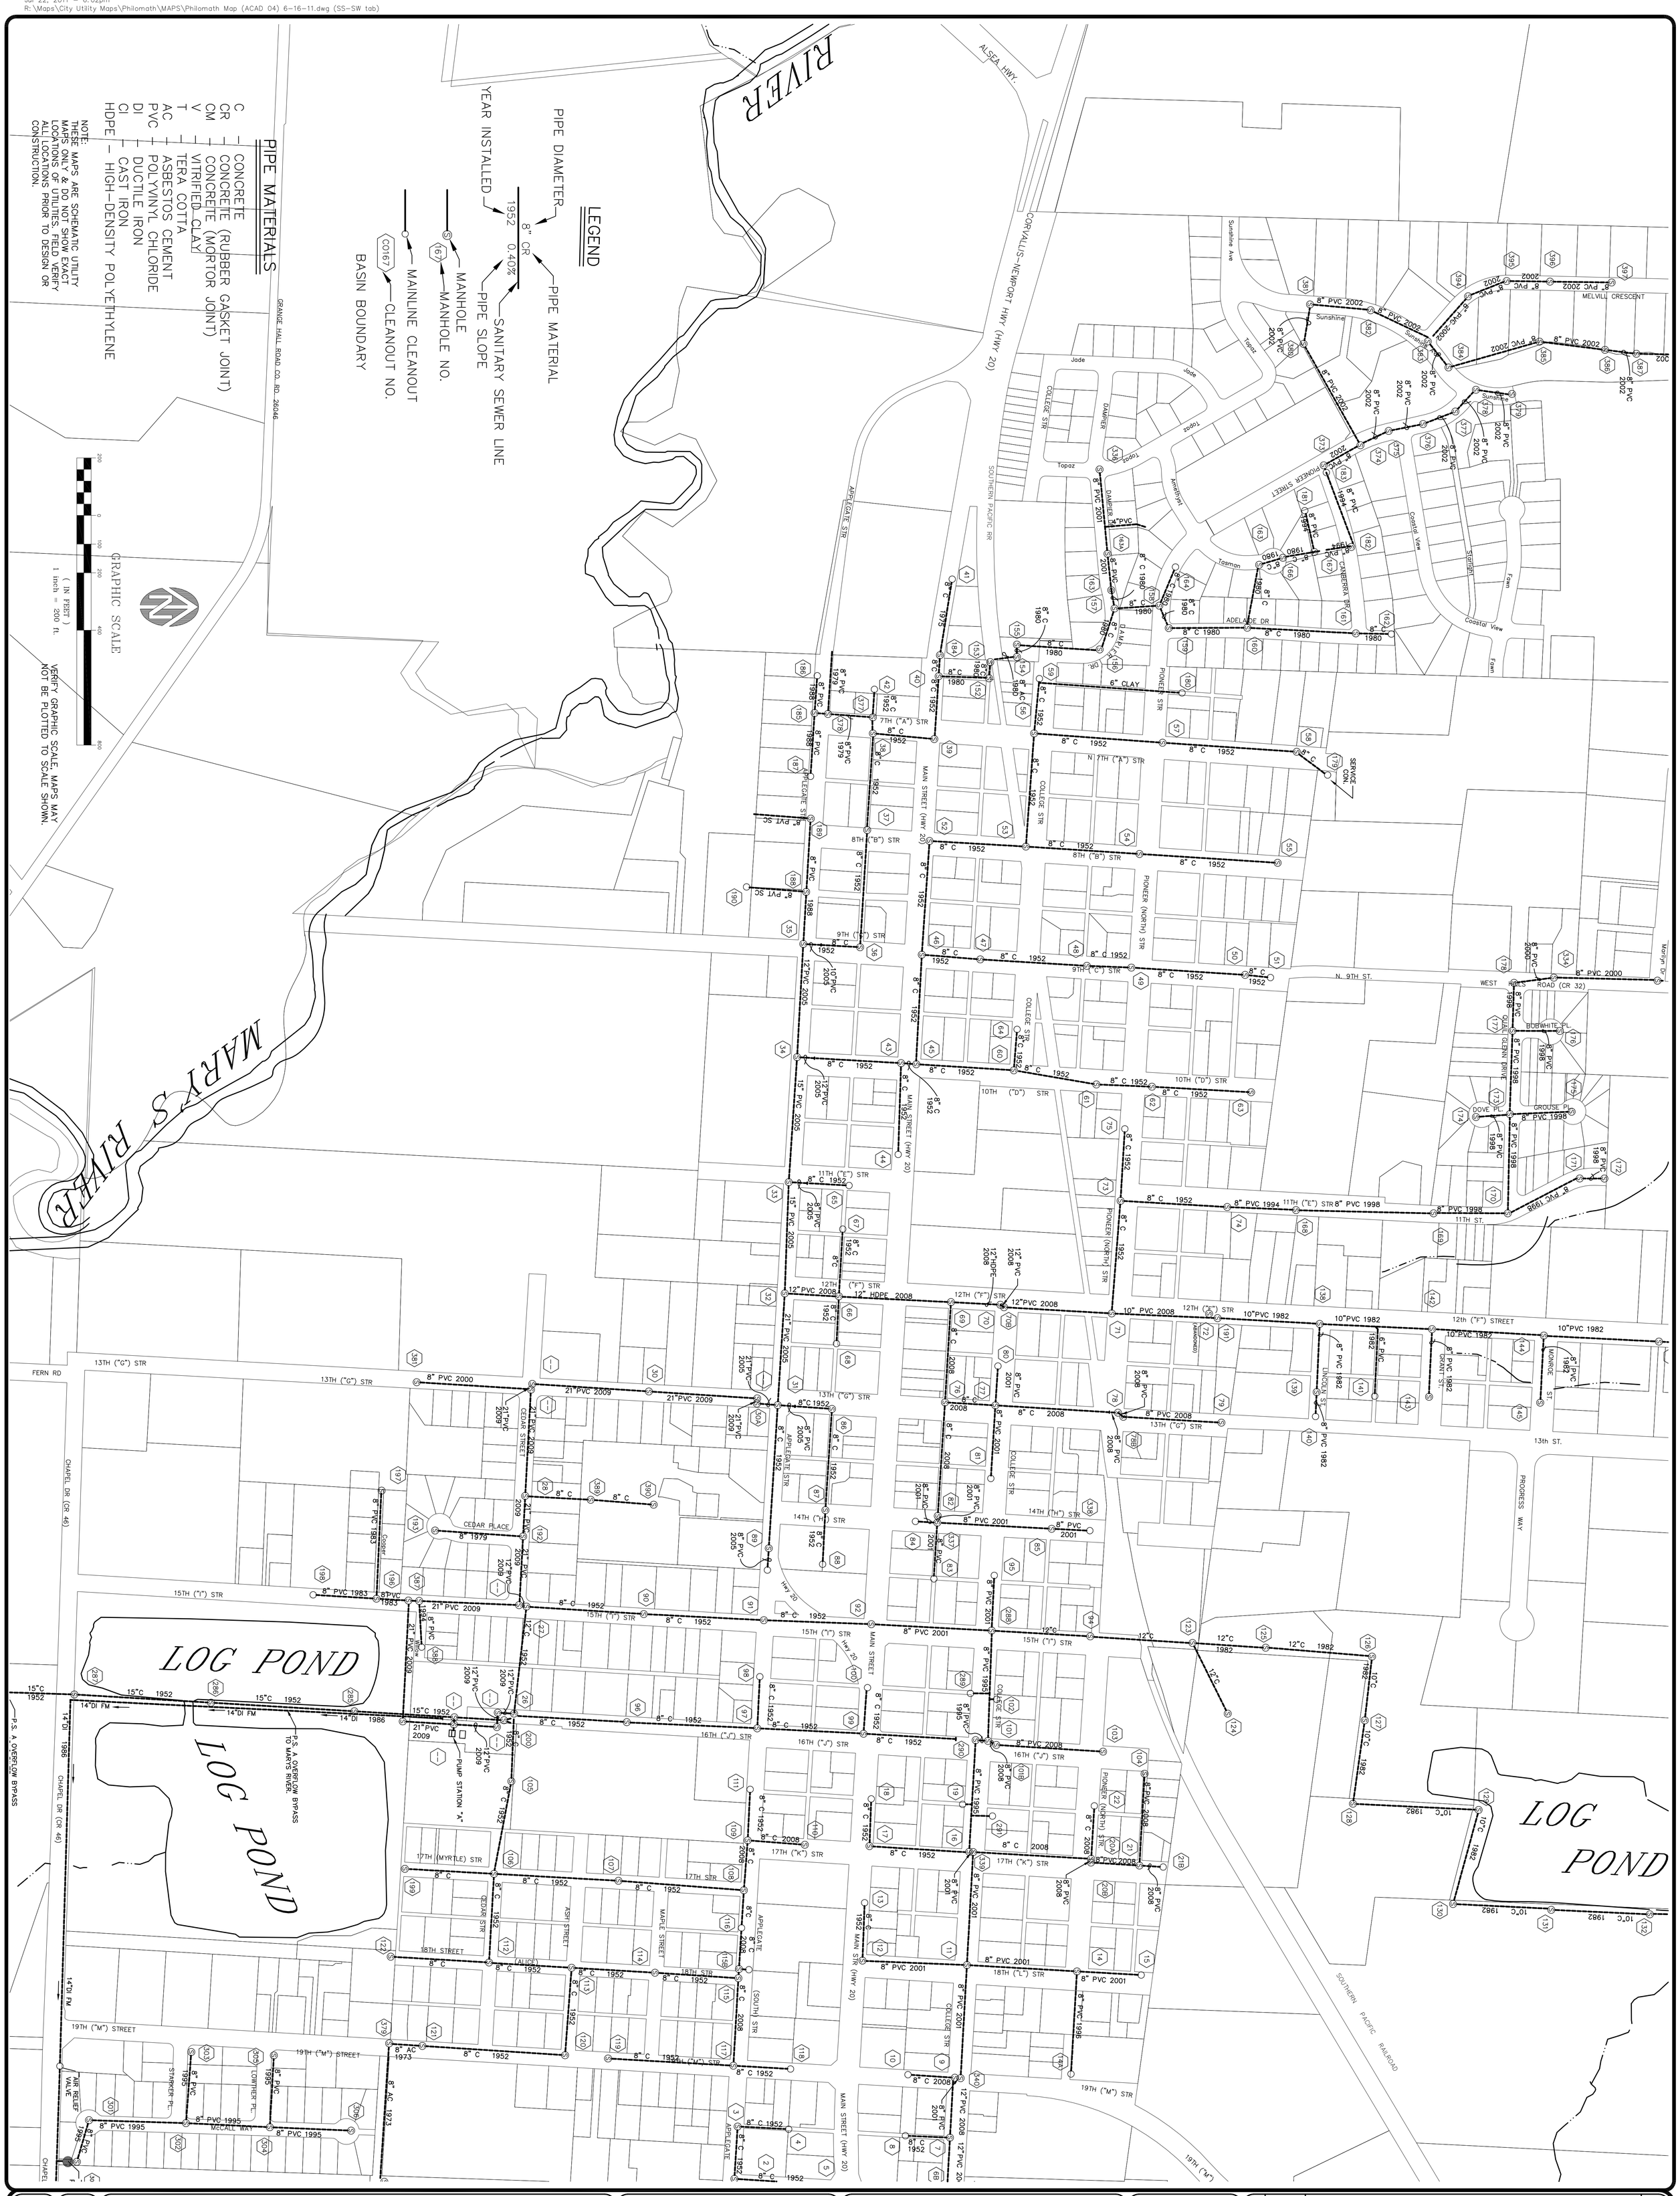

CITY OF PHILOMATH, OREGON

SANITARY SEWER SYSTEM MAP
SW QUADRANT

WESTECH ENGINEERING, INC.
CONSULTING ENGINEERS AND PLANNERS
3841 Fairview Industrial Dr. S.E., Suite 100, Salem, OR 97302
Phone: (503) 585-2474 Fax: (503) 585-3986
E-mail: westech@westech-eng.com

MAP UPDATED: 6-23-11

SCALE
HORIZ: 1" = 200'
VERT:

DSN. DM
DRN. RG
CKD. DM
DATE: FEB. 1998

NO.	DATE	DESCRIPTION	BY
1			

REVISIONS

SHEET 1 OF 5
JOB NUMBER 960.308.0

Jul 22, 2011 - 6:03pm
R:\Maps\City Utility Maps\Philomath\MAPS\Philomath Map (ACAD 04) 6-16-11.dwg (SS-NW tab)

CITY OF PHILOMATH, OREGON

SANITARY SEWER SYSTEM MAP
NW QUADRANT

SHEET 3 OF 5
JOB NUMBER 960.308.0

WESTECH ENGINEERING, INC.
CONSULTING ENGINEERS AND PLANNERS
3841 Fairview Industrial Dr. S.E., Suite 100, Salem, OR 97302
Phone: (503) 585-2474 Fax: (503) 585-3986
E-mail: westech@westech-eng.com

MAP UPDATED: 6-23-11

SCALE
HORIZ: 1" = 200'
VERT:

DSN. DM
DRN. RG
CKD. DM
DATE: FEB. 1998

NO.	DATE	DESCRIPTION	BY
1			

REVISIONS